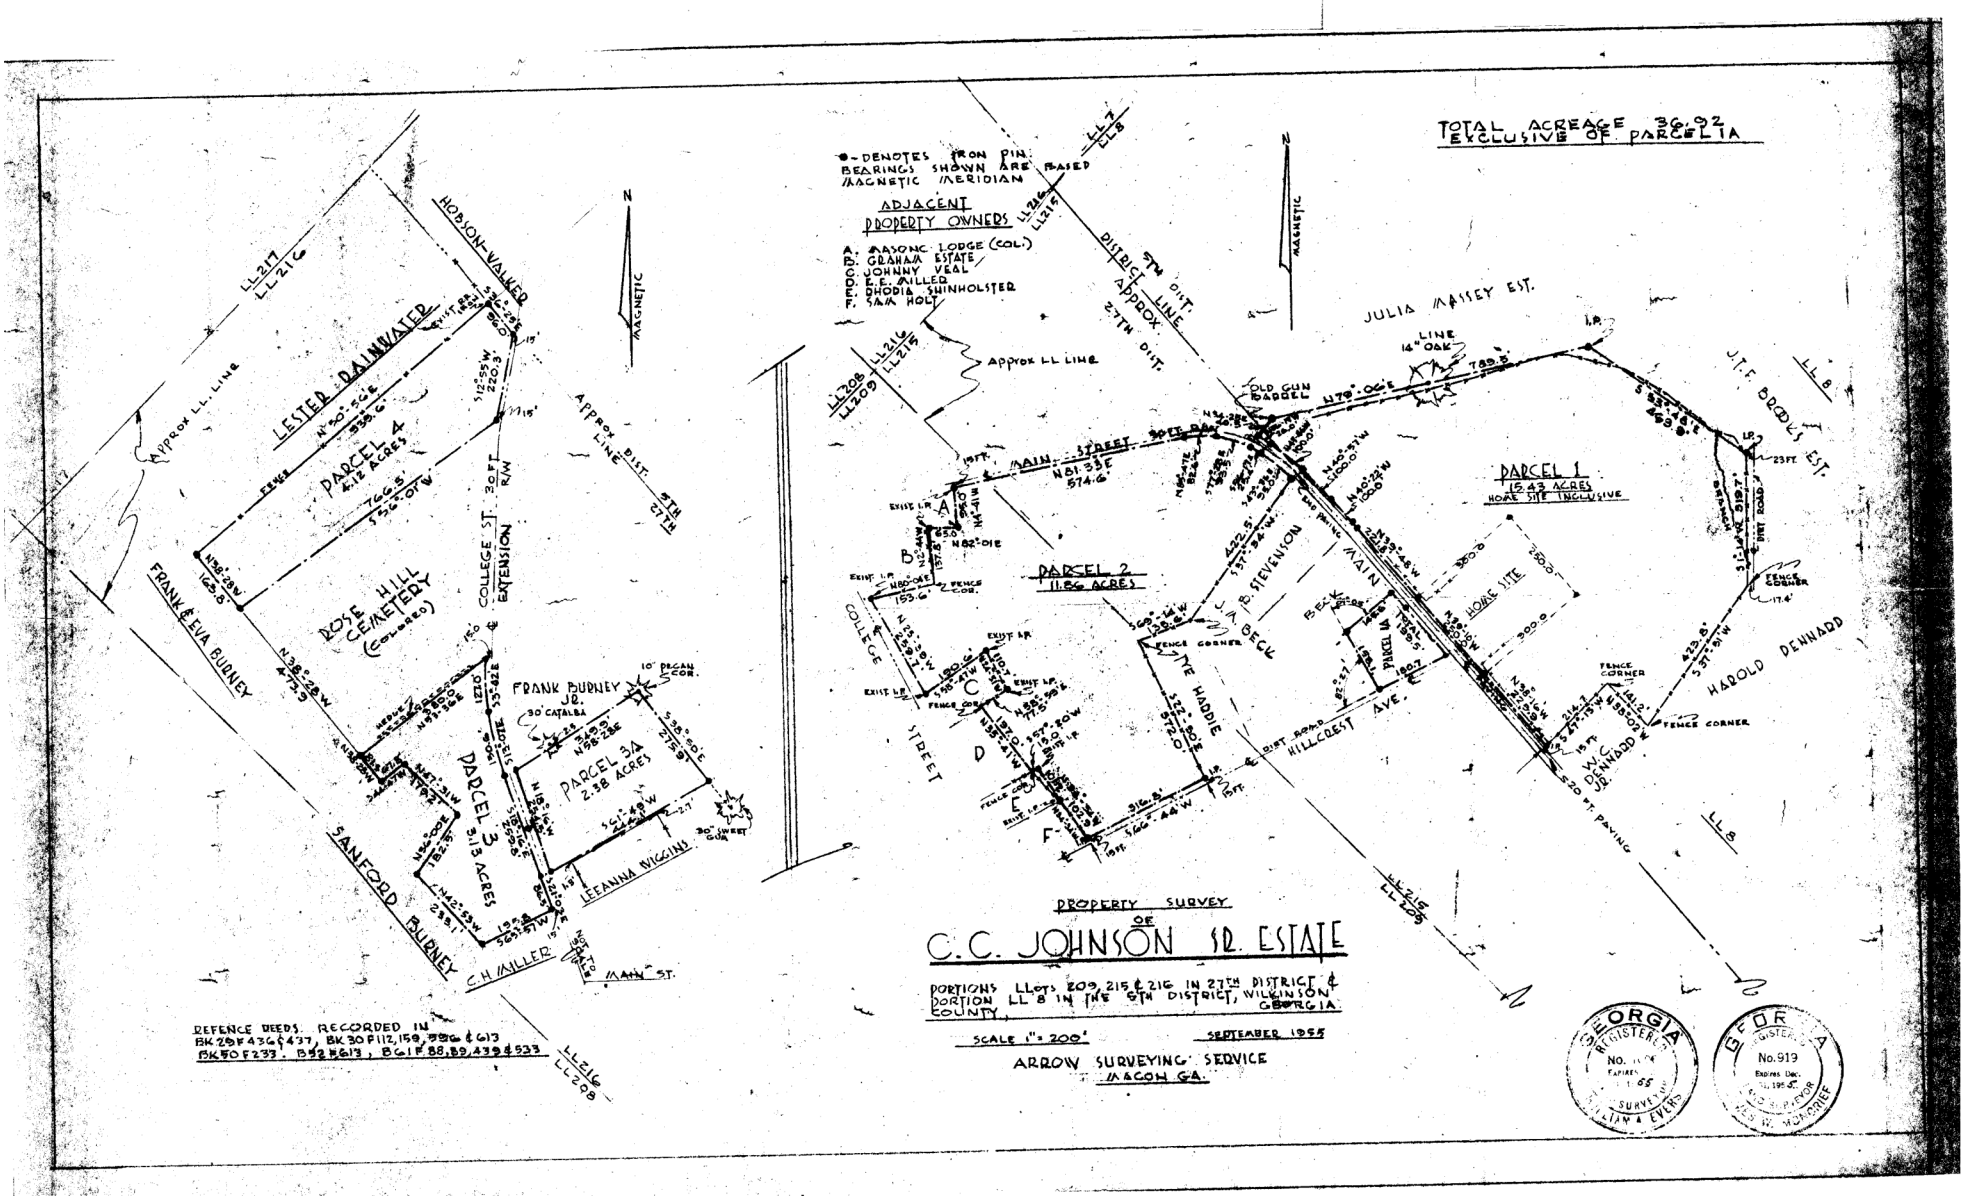
TOTAL ACREAGE 36.92
EXCLUSIVE OF PARCEL 1A
● - DENOTES IRON PIN
BEARINGS SHOWN ARE BASED
MAGNETIC MERIDIAN
ADJACENT
PROPERTY OWNERS
A. MASONIC LODGE (COL.)
B. GRAHAM ESTATE
C. JOHNNY VEAL
D. E.E. MILLED
E. DHODIA SHINHOLSTER
F. SAM HOLT
APPROX LL LINE
APPROX DIST. LINE 5TH DIST. 27TH DIST.
LESTER RAINWATER
PARCEL 4
4.12 ACRES
ROSE HILL CEMETERY (COLORED)
HOBSON-WALKER
COLLEGE ST. 30 FT R/W EXTENSION
FRANK & EVA BURNEY
PARCEL 3
5.13 ACRES
PARCEL 3A
2.38 ACRES
FRANK BURNEY JR.
LEEANNA WIGGINS
SANFORD BURNEY
C.H. MILLER
MAIN ST.
JULIA MASSEY EST.
OLD GUN BARREL
MAIN STREET 30 FT R/W
PARCEL 1
15.43 ACRES
HOME SITE INCLUSIVE
PARCEL 2
11.86 ACRES
J.T.F. BROOKS EST.
DIRT ROAD
HILLCREST AVE.
HAROLD DENNADD
W.C. DENNADD JR.
520 FT. PAVING
COLLEGE STREET
J.A.B. STEVENSON
J.B. BECK
T.E. HADDIE
REFENCE DEEDS RECORDED IN
BK 29 F 436 & 437, BK 30 F 112, 159, 396 & 613
BK 50 F 233, B 92 B 613, B G I F 88, 89, 439 & 933
PROPERTY SURVEY
OF
C. C. JOHNSON SR. ESTATE
PORTIONS LL's 209, 215 & 216 IN 27TH DISTRICT &
PORTION LL 8 IN THE 5TH DISTRICT, WILKINSON
COUNTY, GEORGIA
SCALE 1" = 200'
SEPTEMBER 1955
ARROW SURVEYING SERVICE
MACON GA.
GEORGIA REGISTERED
No. 1109
SURVEYOR
WILLIAM A. EVERS
GEORGIA REGISTERED
No. 919
SURVEYOR
JESS W. MONTGOMERY